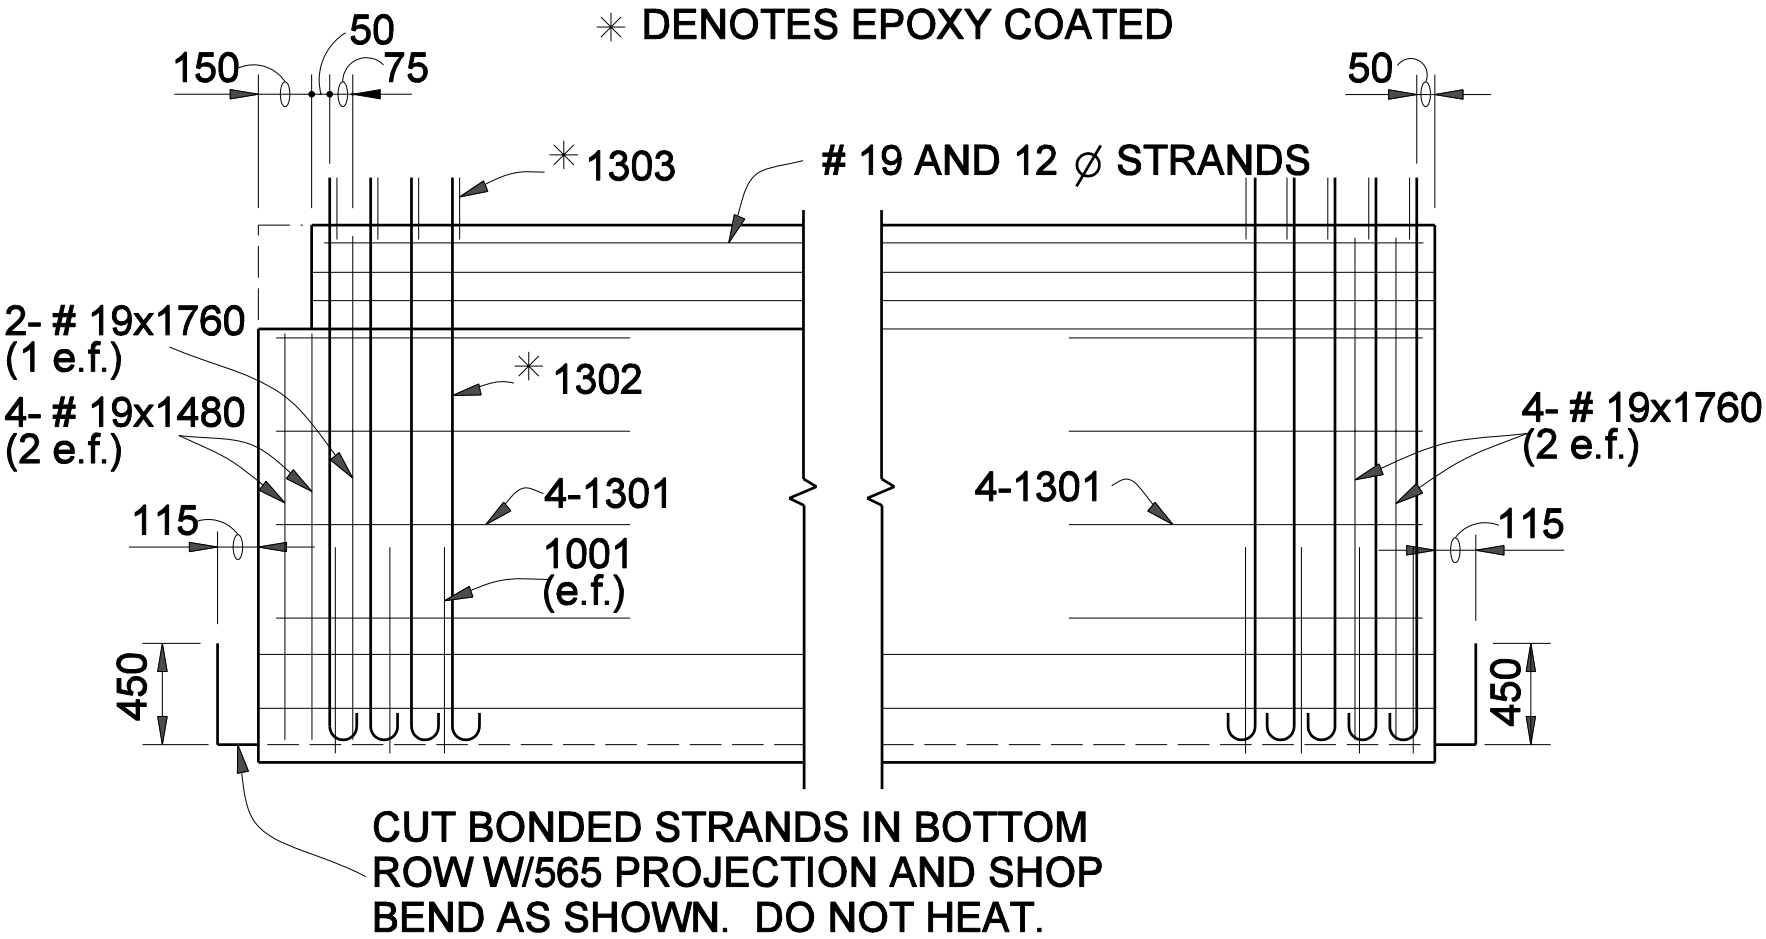

END BENT

INTERIOR BENT
OR PIER

BULB - TEE BEAM (1829 DEEP)
ELEVATIONS
SHOWING END REINFORCING
gure 63-14BB